- MARK WELL LOCATION
- SEPTIC TANK
- DRAIN FIELD
- CORNERS OF HOUSE
- PROPERTY CORNERS
- ROAD EASEMENTS
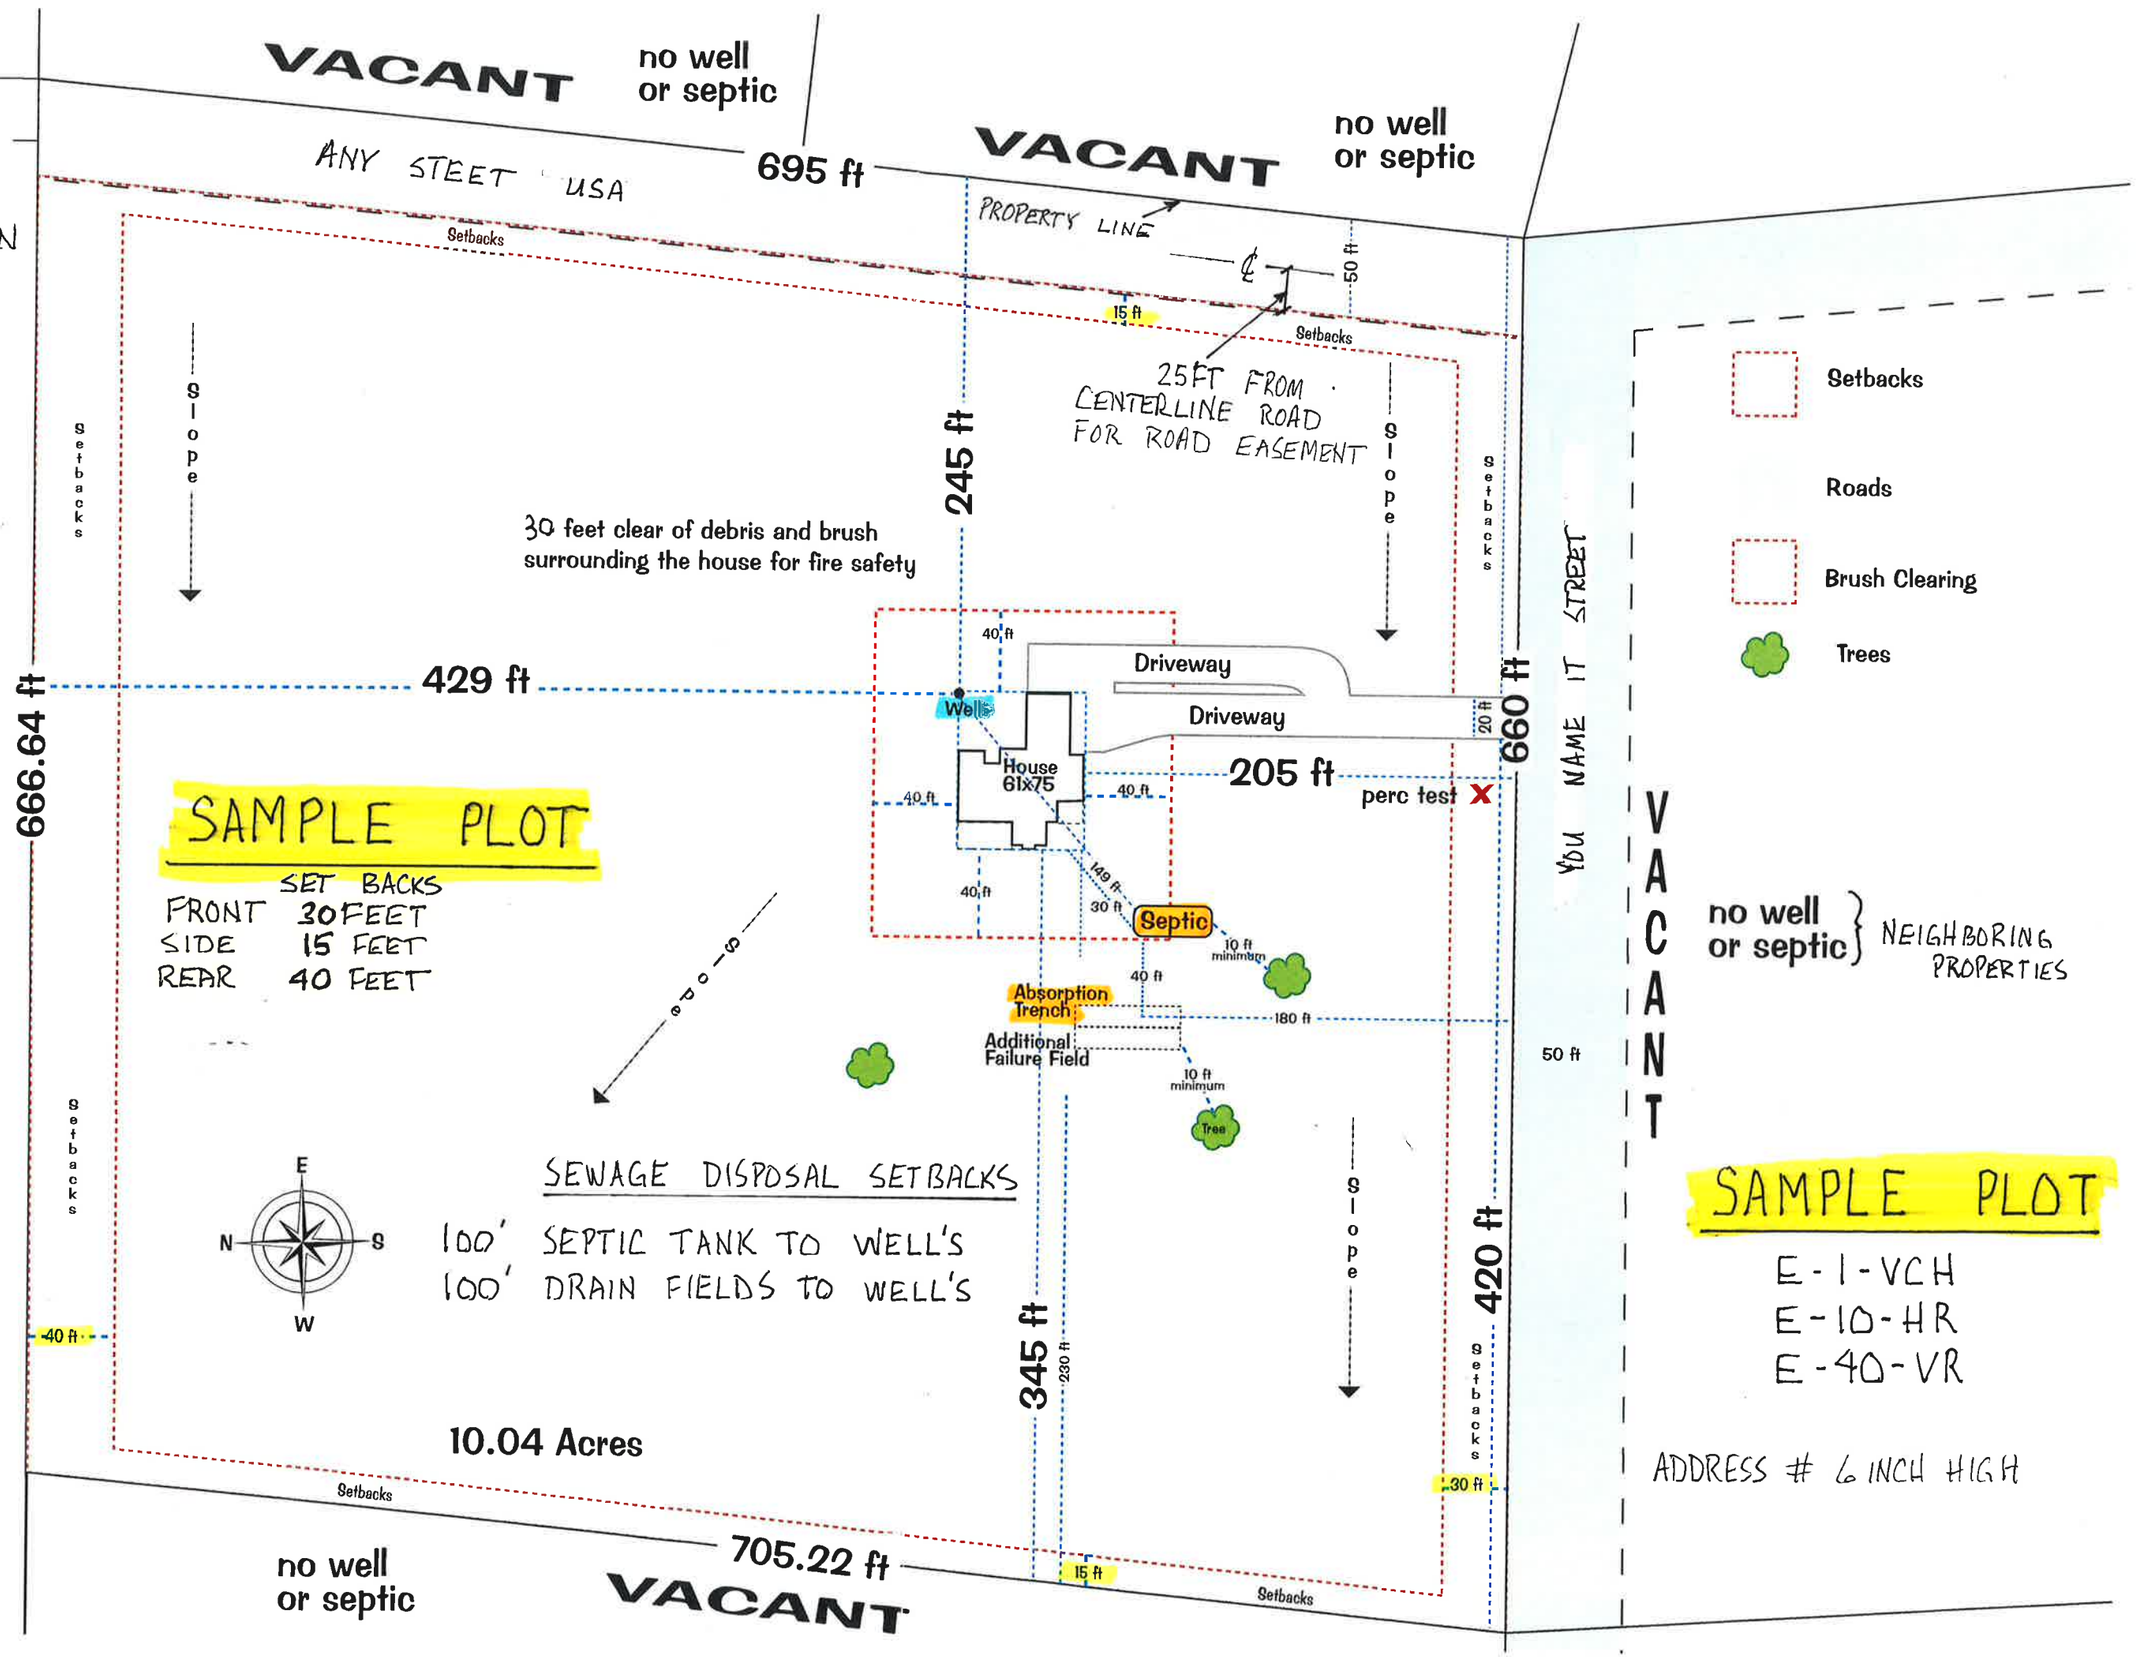
BUILDING SETBACKS ARE FROM EDGE OF ROAD EASEMENTS AND E-40-VR LOT LINE EASEMENTS