

DRAWING NUMBER
PERI PARCEL - PARCEL MAP
FILE NO. 55049
PLAN HOLD CORPORATION • IRVINE, CALIFORNIA
RECORDED BY NUMBER 07548
POSITION LINE OF PERI ON THIS LINE




LEGEND:
O = SET 1/2" REBAR, TAGGED R.L.S. 3921

SCALE - 1" = 100'

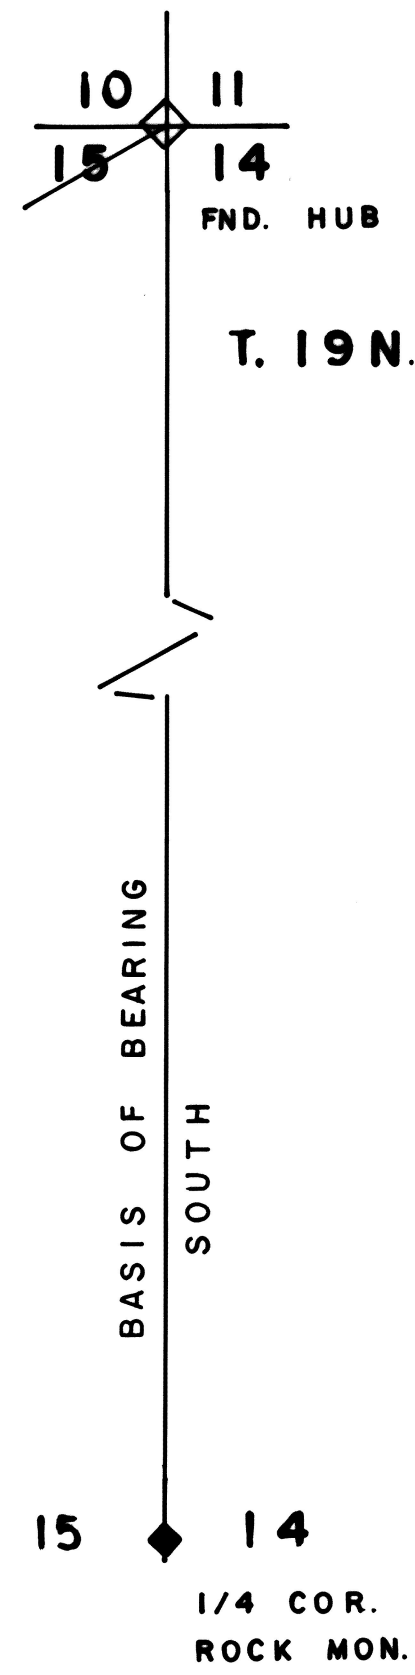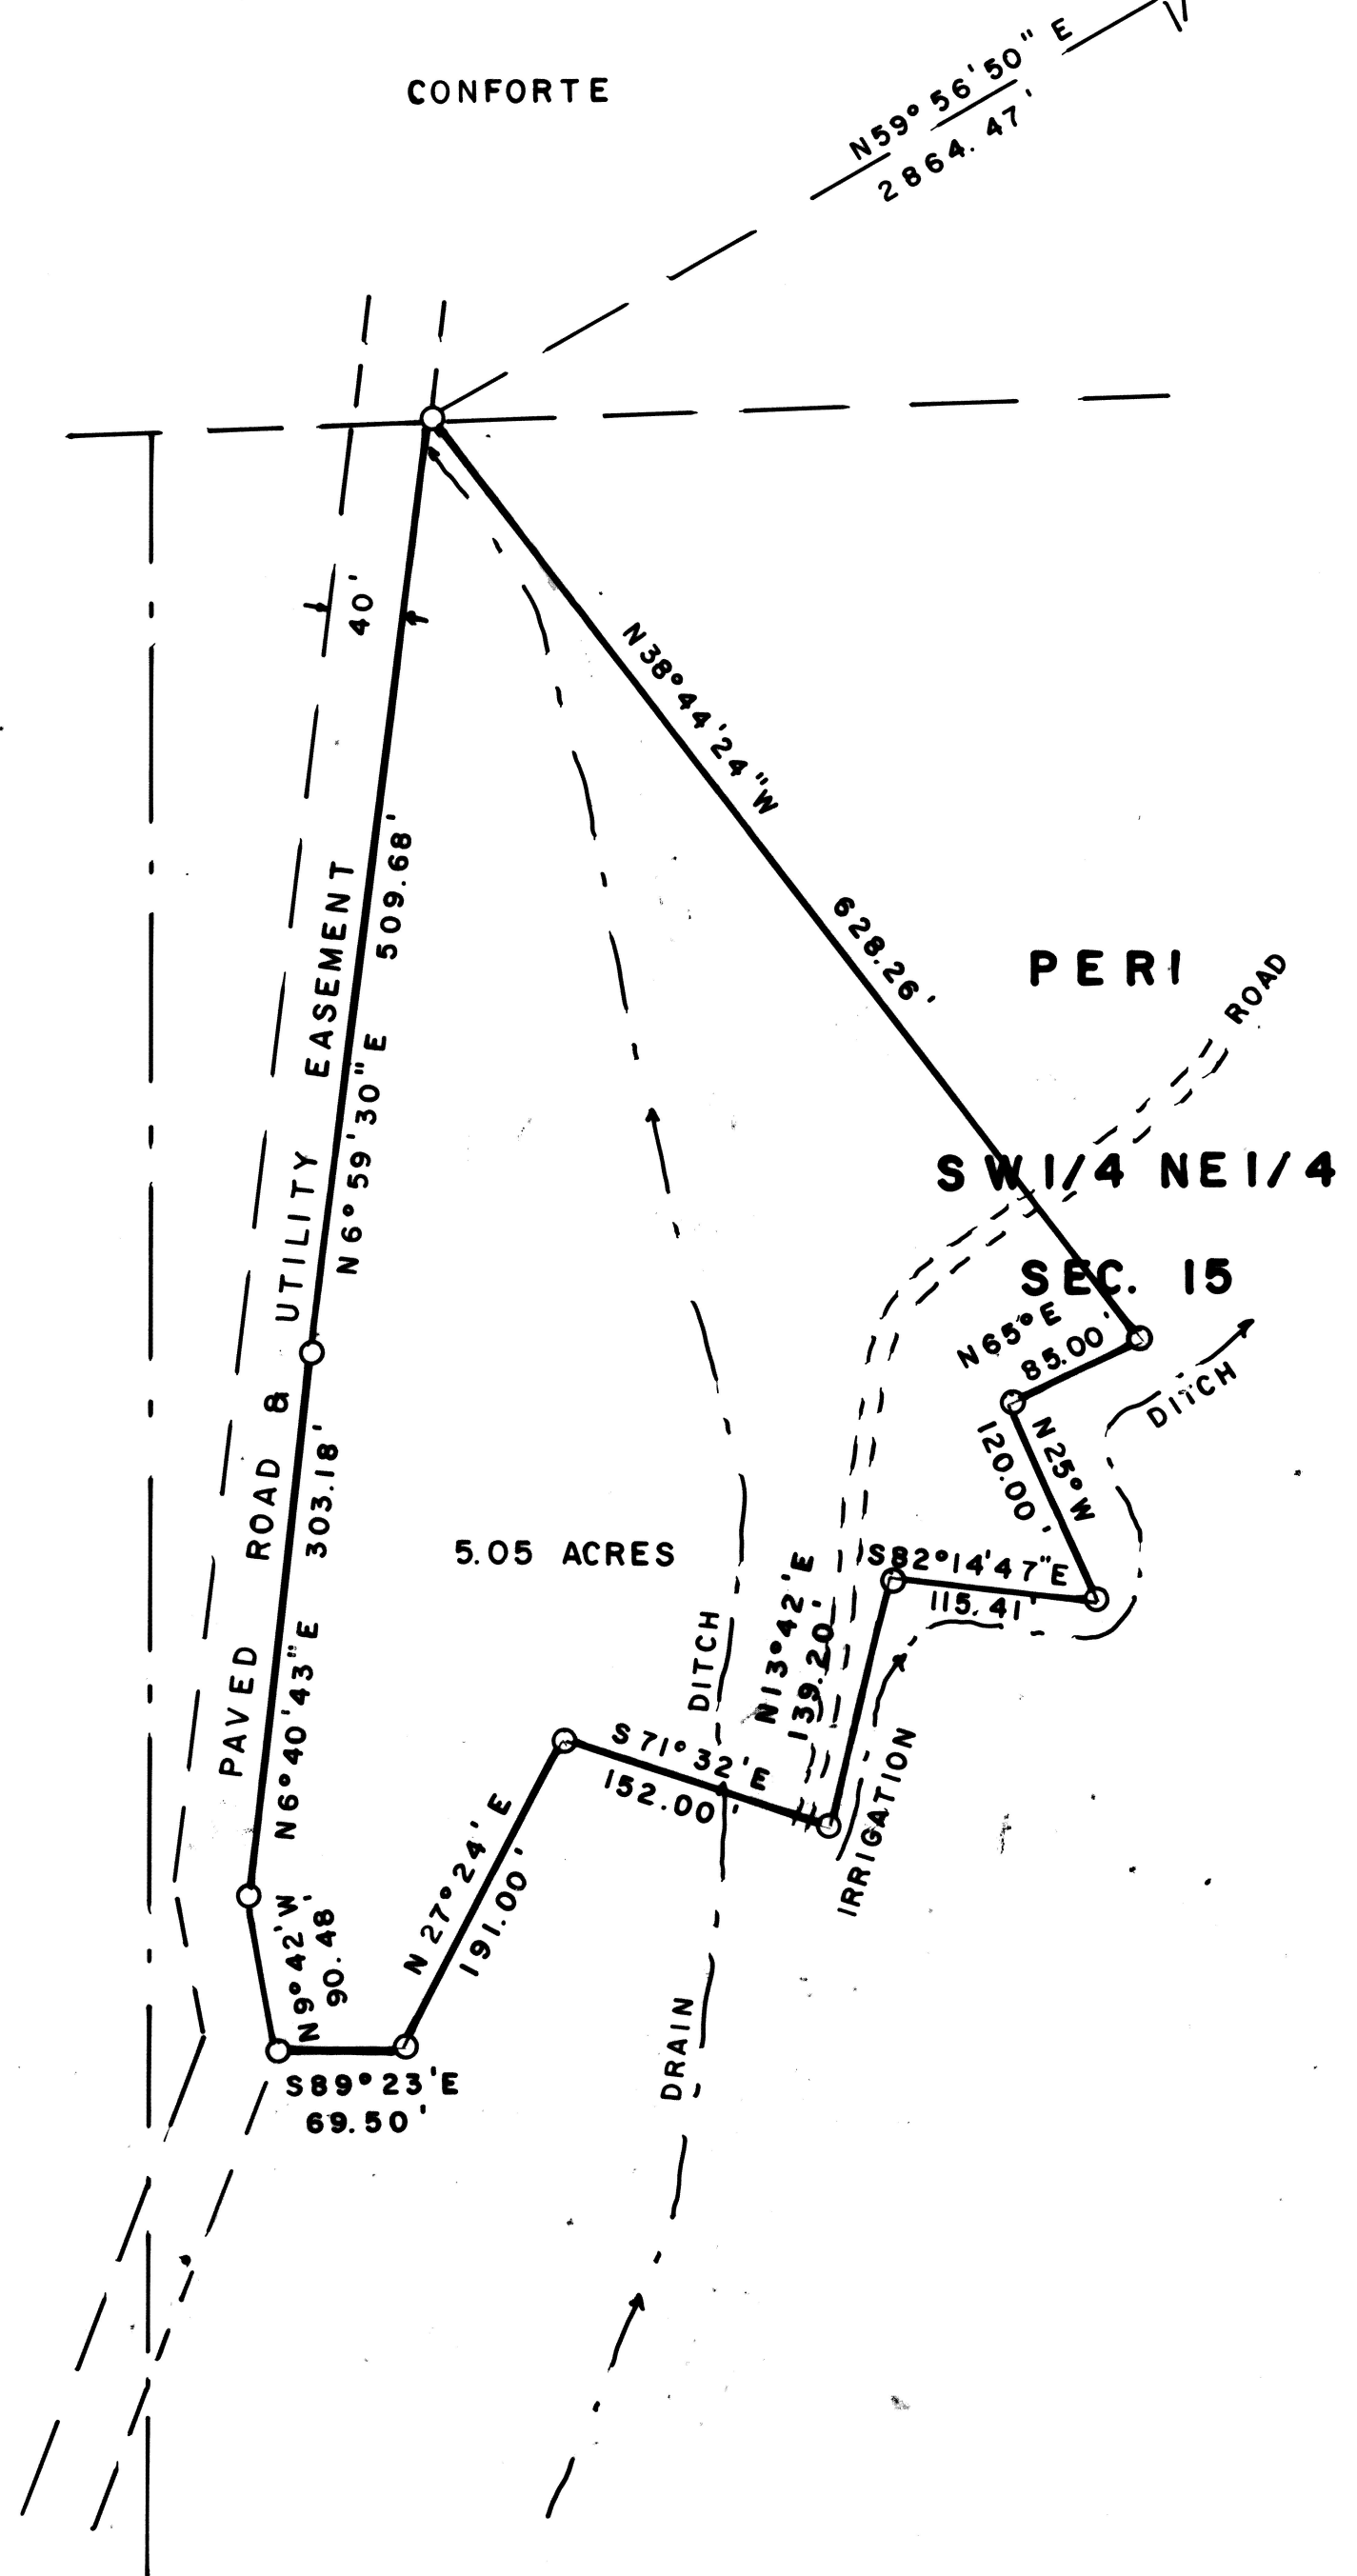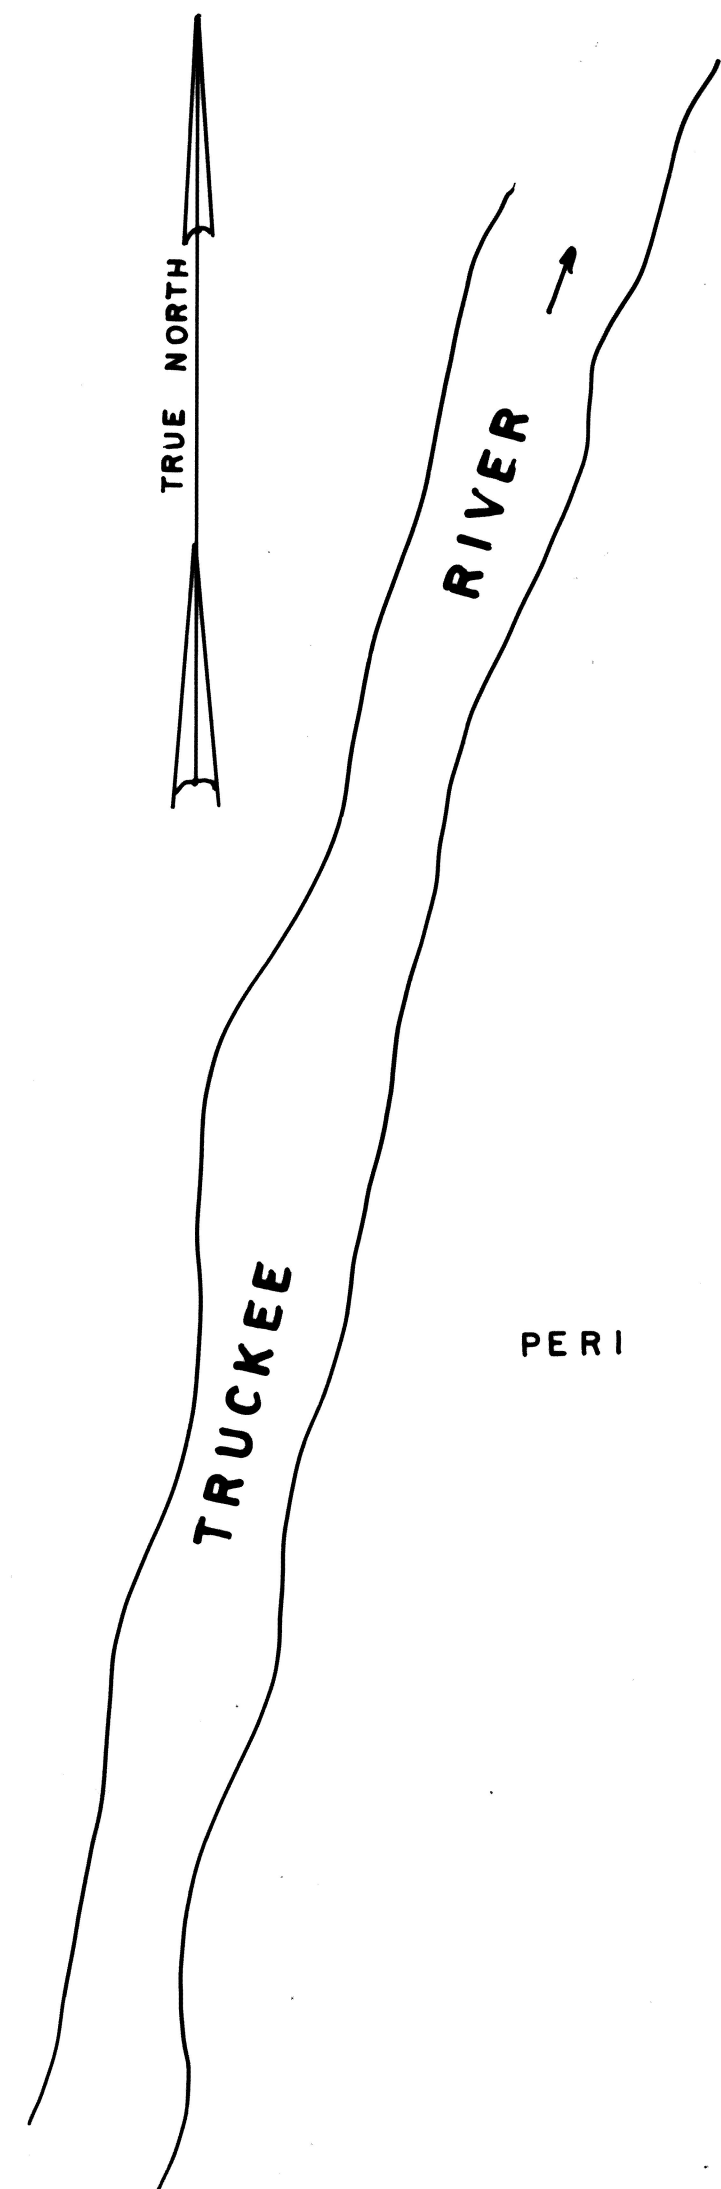

SURVEYOR'S CERTIFICATE
I, GREG HESS, HEREBY CERTIFY THAT THIS MAP IS CORRECTLY
DRAWN TO THE DESIGNATED SCALE FROM FIELD NOTES OF A SURVEY
MADE BY ME ON THE 14TH DAY OF MAY, 1984 AT THE REQUEST OF
JIM AND JOE PERI. THE SURVEY IS TRUE AND COMPLETE AS SHOWN
AND STEEL PINS ARE SET AT THE CORNERS AND ARE SUFFICIENT
TO ENABLE THE SURVEY TO BE RETRACED.

Greg Hess
GREG HESS - R.L.S. 3921

RECORDER'S CERTIFICATE
FILED FOR RECORD THIS 19TH DAY OF June, 1984, AT
1:39 P.M., FILE NO. 55049, STOREY COUNTY RECORDS
AT THE REQUEST OF *Jim Peri*

FEE \$0.00 P.M.

Margaret R. Cole
COUNTY RECORDER
By *Belle Cole, Deputy*

COUNTY COMMISSION'S CERTIFICATE
THIS PARCEL MAP WAS APPROVED BY THE STOREY COUNTY
COMMISSIONERS ON THE 19TH DAY OF June, 1984.


Greg Hess
CHAIRMAN

OWNER'S CERTIFICATE
WE, JIM AND JOE PERI, OWNERS OF THIS PARCEL OF LAND,
HEREBY CONSENT TO THE PREPARATION AND RECORDATION OF THIS
PARCEL MAP AND GRANT PERMANENT EASEMENTS FOR UTILITY
INSTALLATIONS AND ACCESS AS DESIGNATED ON THIS MAP

James Peri *Joseph Peri*
JAMES PERI JOSEPH PERI

COUNTY OF *Washoe* S.S.
STATE OF NEVADA
ON *June 1*, 1984, PERSONALLY APPEARED BEFORE
ME, A NOTARY PUBLIC, JIM & JOE PERI, WHO ACKNOWLEDGED THAT
THEY EXECUTED THE ABOVE INSTRUMENT.

NOTARY PUBLIC

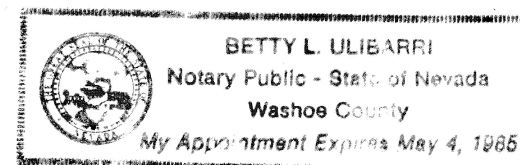

PARCEL MAP
PERI PARCEL
IN SW 1/4 NE 1/4 SEC 15
T. 19N., R. 21E., M.D.B. & M.
STOREY COUNTY, NEVADA